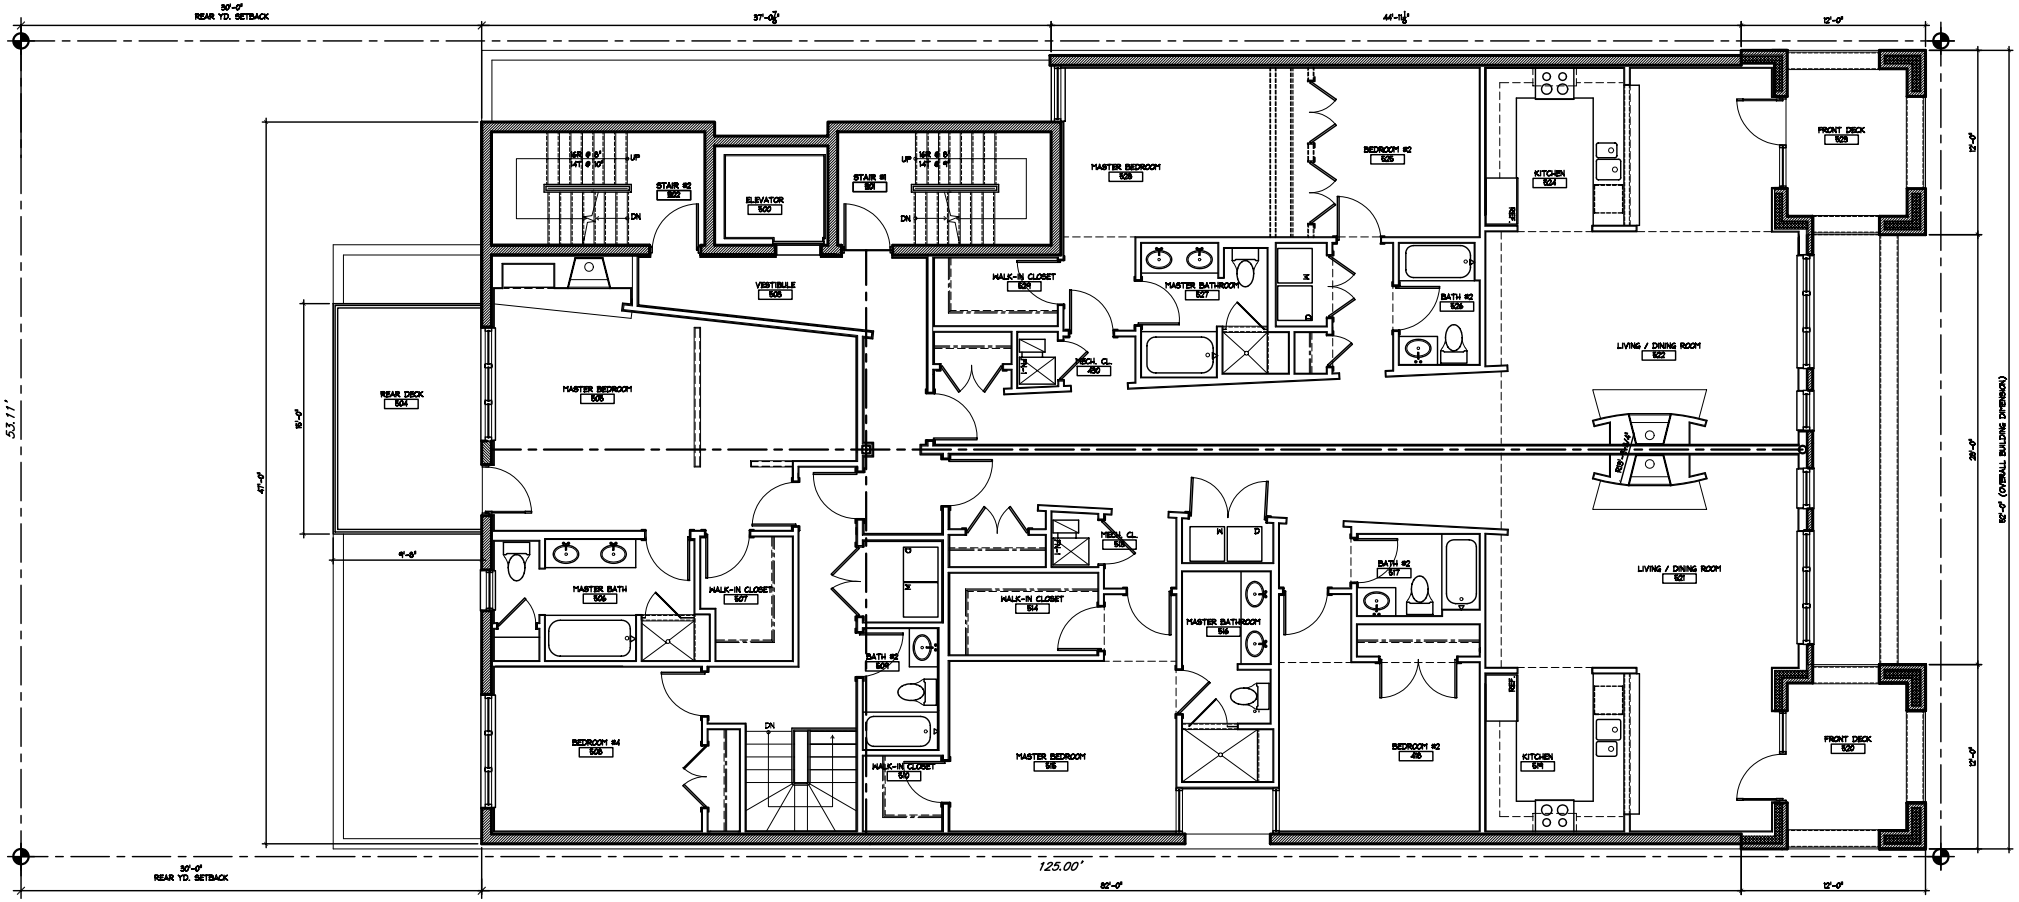

FIFTH FLOOR PLAN

N.T.S.

1
A2.1

N